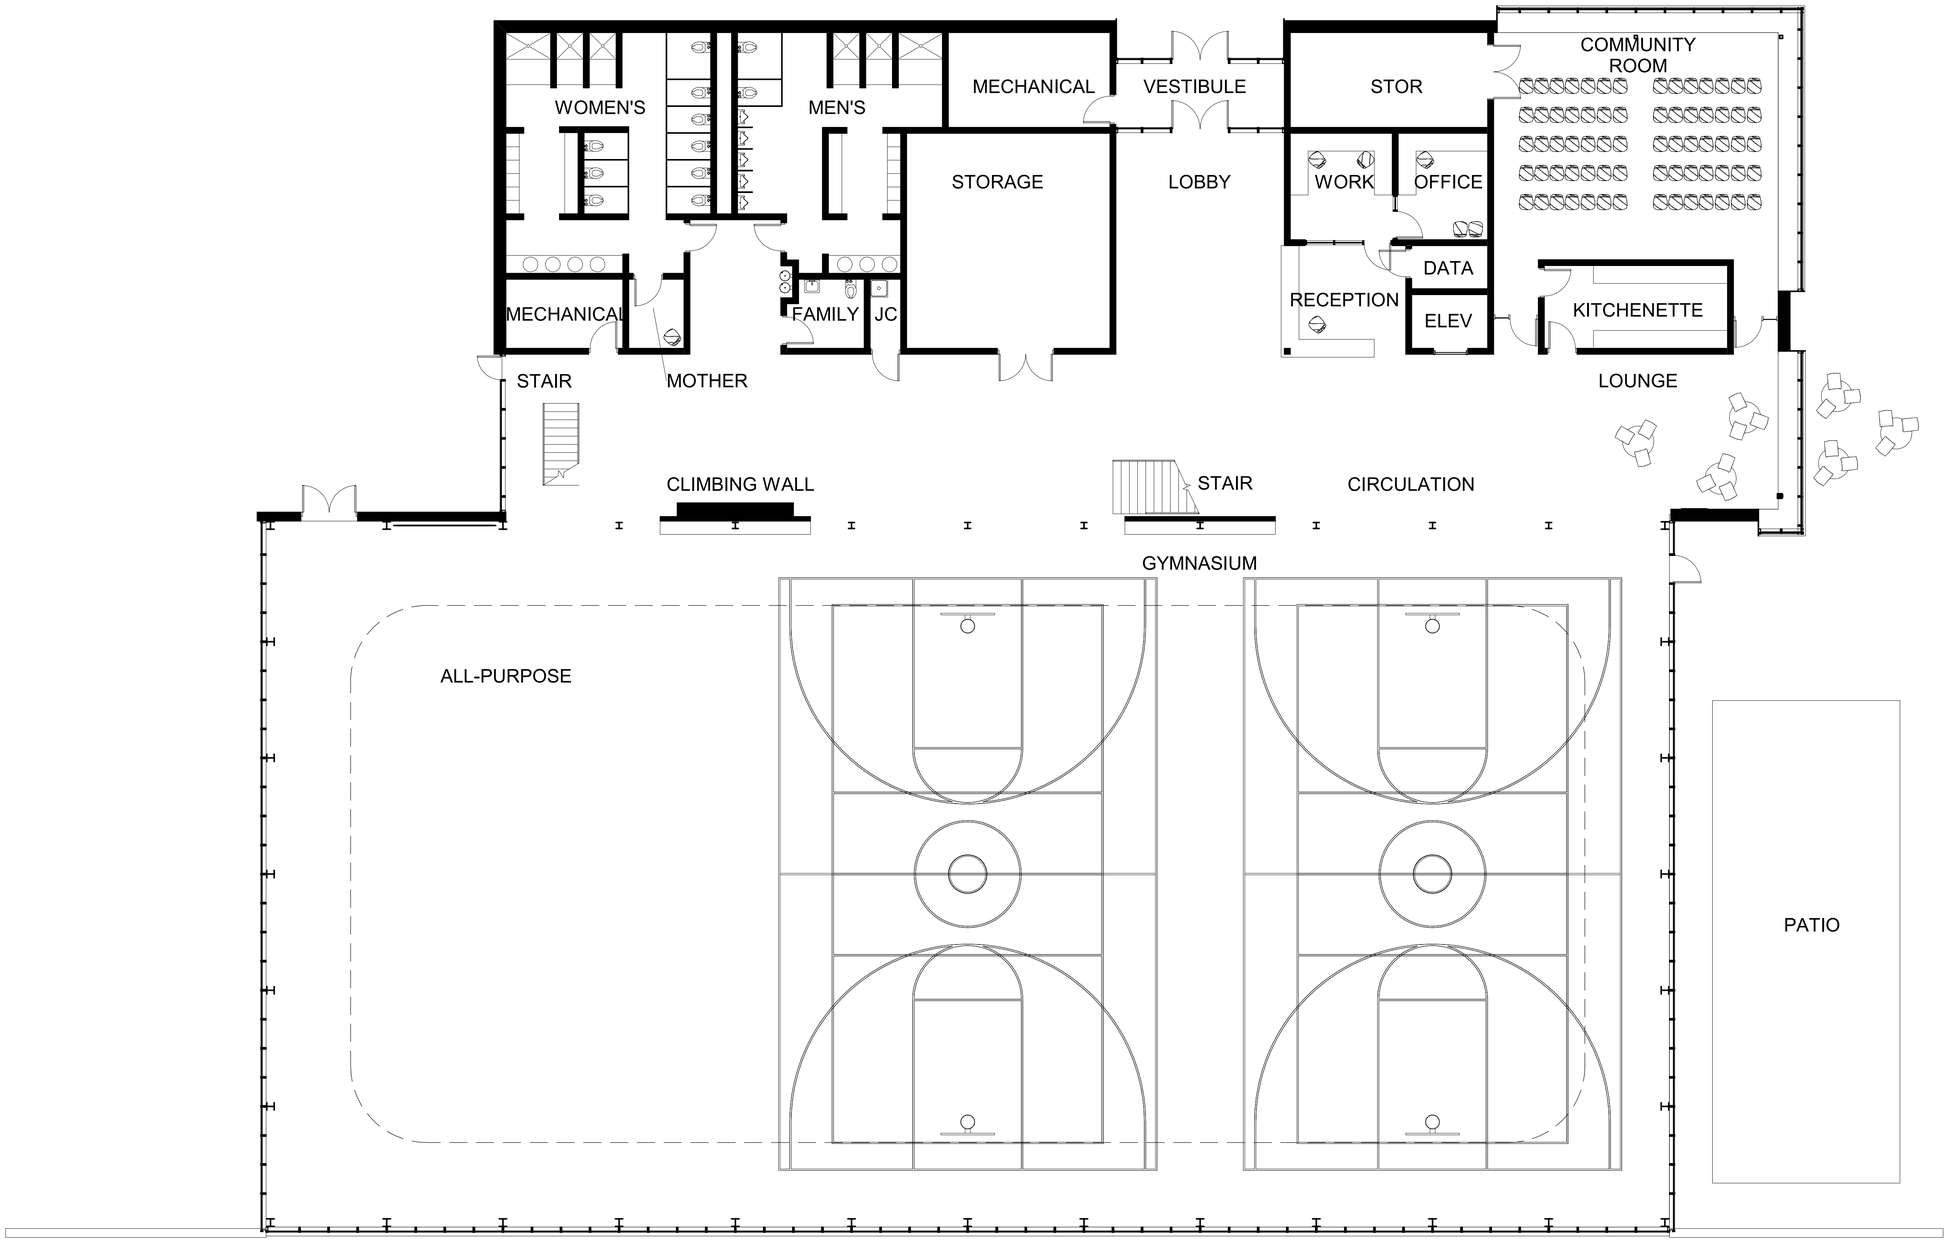

MOUNT VERNON WELLNESS CENTER - PLAN LEVEL 1

SCHEMATIC DESIGN 02/07/18

OPN ARCHITECTS

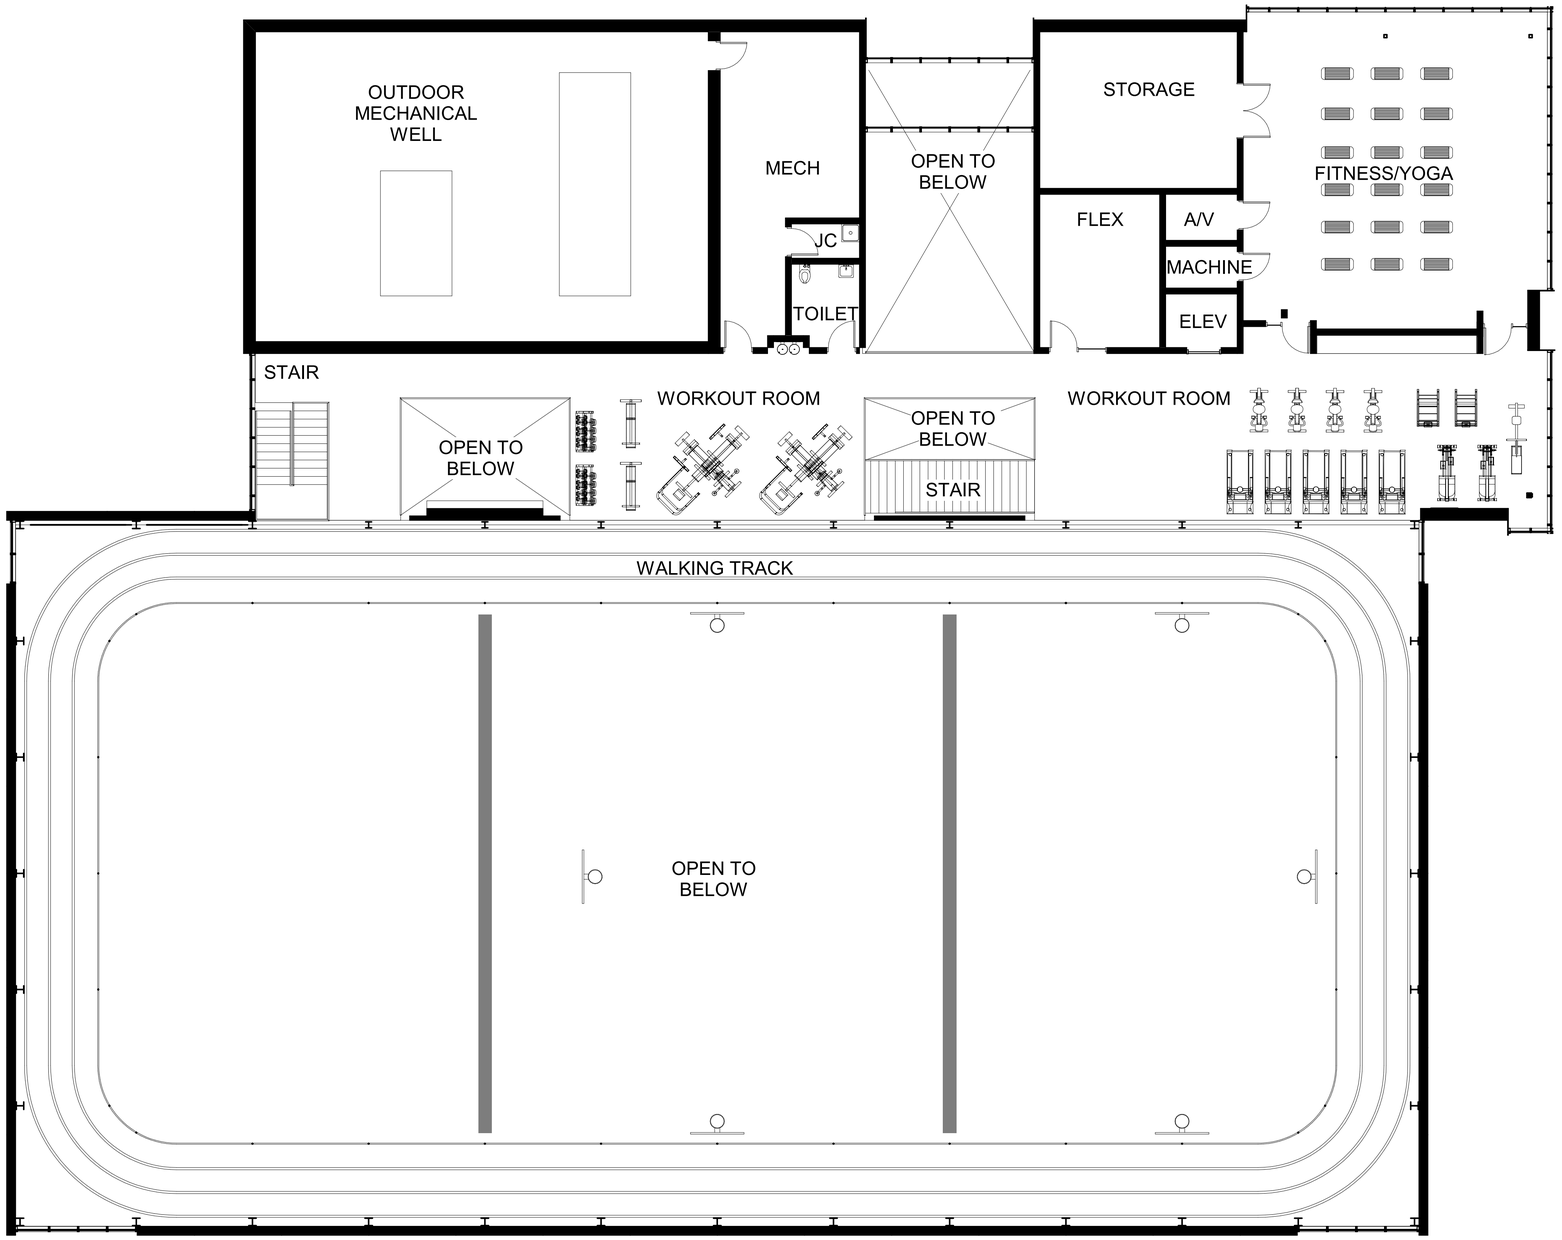

MOUNT VERNON WELLNESS CENTER - PLAN LEVEL 2

SCHEMATIC DESIGN 02/07/18

OPN ARCHITECTS